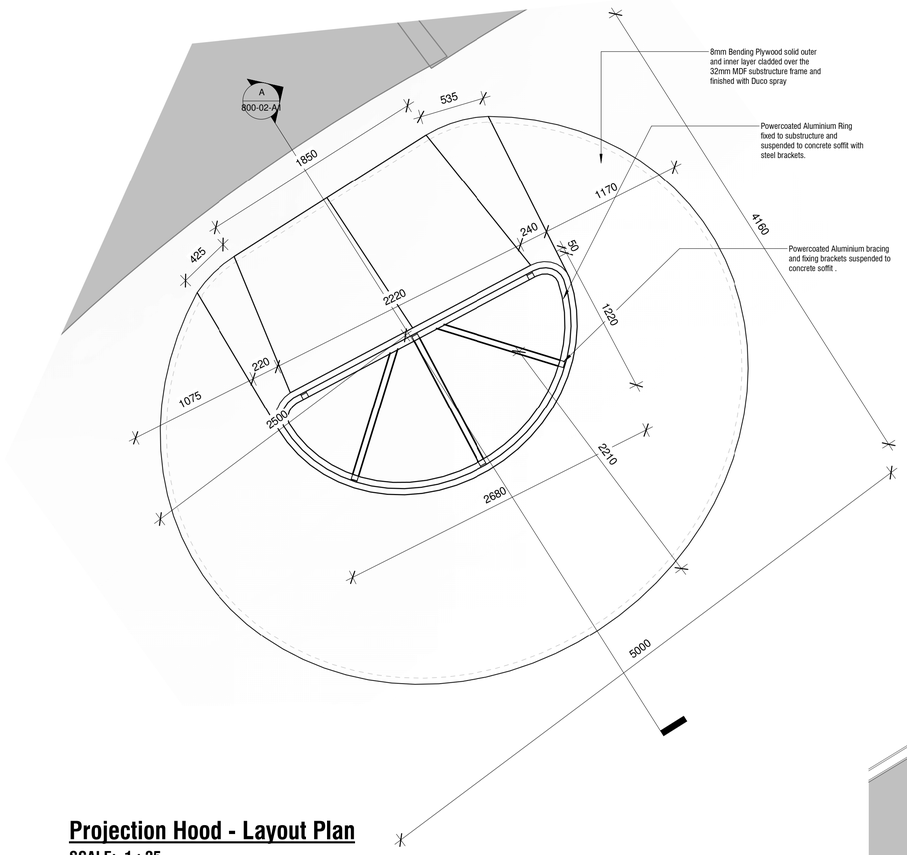

Projection Hood - Layout Plan

SCALE: 1 : 25

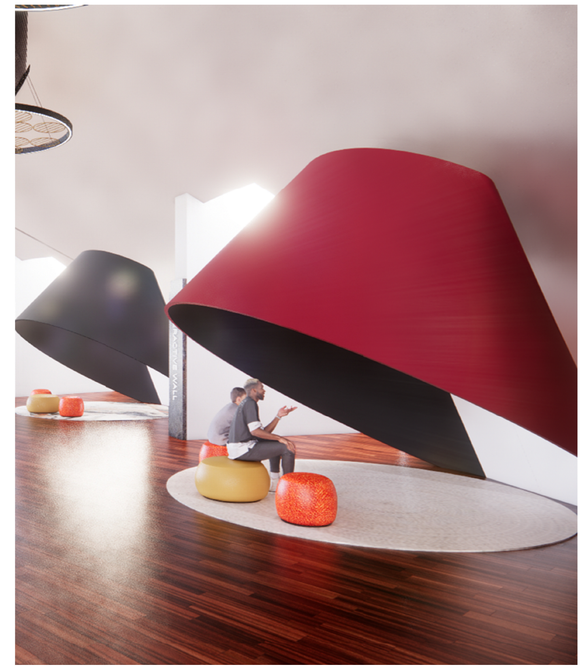

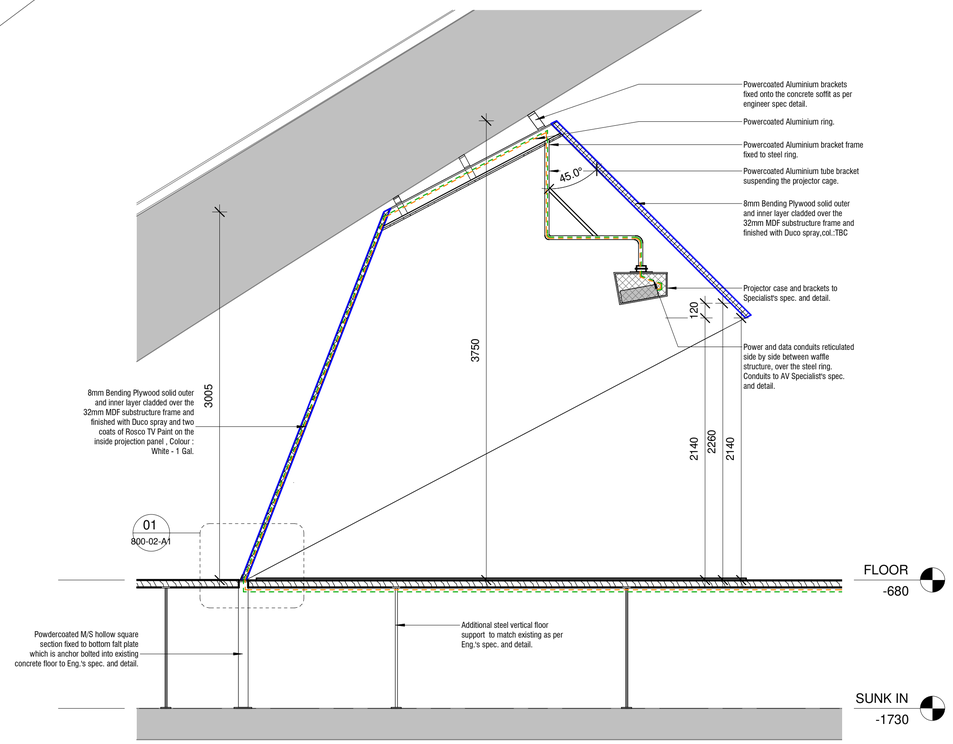

Projection Hood - Section A

SCALE: 1 : 25

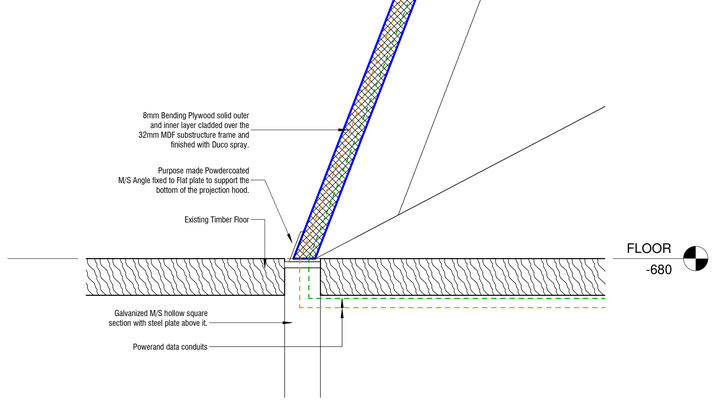

Projection Hood - Vertical Support Detail 01

SCALE: 1 : 5

NOTES TO SHOPFITTER

- SHOPFITTER'S DETAIL DRAWINGS & SAMPLES TO BE ISSUED TO THE ARCHITECT FOR APPROVAL PRIOR TO MANUFACTURE. FINAL MEASUREMENTS TO BE TAKEN ON SITE PRIOR MANUFACTURER.
- SHOPFITTER TO ENSURE ITEMS ARE STRUCTURALLY SOUND
- ALL VENEER TO BE FROM A SINGLE SUPPLIER AND TO BE BOOKMATCHED WHERE APPLICABLE (UNLESS OTHERWISE SPECIFIED),TO BE APPROVED BY ARCHITECT PRIOR TO MANUFACTURE OF JOINERY
- ALL TIMBER GRAIN TO RUN VERTICALLY UNLESS SPECIFIED OTHERWISE SPECIFIED ON A DRAWING
- ALL FIXINGS TO BE CONCEALED
- ALL HINGES TO BE CONCEALED, BLUM SPRING ACTION HINGES OR SIMILAR APPROVED
- ALL FINISHES SAMPLES TO BE PROVIDED AND APPROVED PRIOR TO MANUFACTURE

GENERAL CONSTRUCTION NOTES:

1. ALL WORK, PLANS AND CONSTRUCTION TO BE DONE IN ACCORDANCE WITH THE NATIONAL BUILDING REGULATIONS AND SANS 10400 SPECIFICATIONS AND CODE OF PRACTICE.
2. CONTRACTOR TO CHECK AND VERIFY SUFFICIENCY OF INFORMATION, LEVELS AND DIMENSIONS ON DRAWING BEFORE COMMENCING WORK.
3. REPORT ANY OMISSIONS, DISCREPANCIES OR ERRORS IMMEDIATELY TO THE ARCHITECT.
4. DO NOT SCALE DIMENSIONS FROM DRAWING.
5. SHOULD THE CONTRACTOR PROCEED WITHOUT THE ABOVE APPROVAL, HE DOES SO ENTIRELY AT HIS OWN RISK.
6. ALL STRUCTURAL WORK TO BE CHECKED BY AN ENGINEER.
7. SOIL CONDITIONS TO BE APPROVED BY RELEVANT ENGINEER.
8. ALL WORK TO COMPLY WITH LOCAL AUTHORITY BY-LAWS.

REVISION SCHEDULE

REV	REVISION HISTORY	DATE
A	ISSUED FOR TENDER	2022.06.24

PROJECT NAME:
Freedom Park - Gallery of Leaders

Koch st & 7th Ave
Salvokop
Pretoria
0002

CLIENT:
Freedom Park Heritage Museum

Freedom PARK
a heritage destination
an agency of the Department of Sport, Arts and Culture

DRAWING TITLE:
PROJECTION HOOD LAYOUT PLAN, SECTIONS AND DETAILS

Scale As indicated

FOR TENDER

PAPER SIZE:	A1
DRAWN BY:	M. NOMINGA
CHECKED BY:	M. NOMINGA
SCALE:	As indicated
FIRST ISSUE:	24/06/22
PROJECT STATUS:	Tender

DRAWING NUMBER: 0029-GOL_800-02-A1

REVISION: A

SRSQS Quantity Surveyors (Pty) Ltd.
C/O John Voster and Karee Street,
Southdowns Office Park - Block D - Suite 13, Irene

COPYRIGHT © **DATE OF PRINT:** 6/24/2022 9:14:53 AM

Copyright of this document, including design and content, both in printed and electronic format, vests in SRSQS (Pty) Ltd. Text is the intellectual property of SRSQS (Pty) Ltd. The drawing and design is the intellectual property of SRSQS (Pty) Ltd. No part of this document may be reproduced without the consent of the copyright holders.